



Glass Wall for Tiled Pools, Fixed Support (L-Shaped) Glaswand für Kachelbecken, Einspannung (L-Förmig)

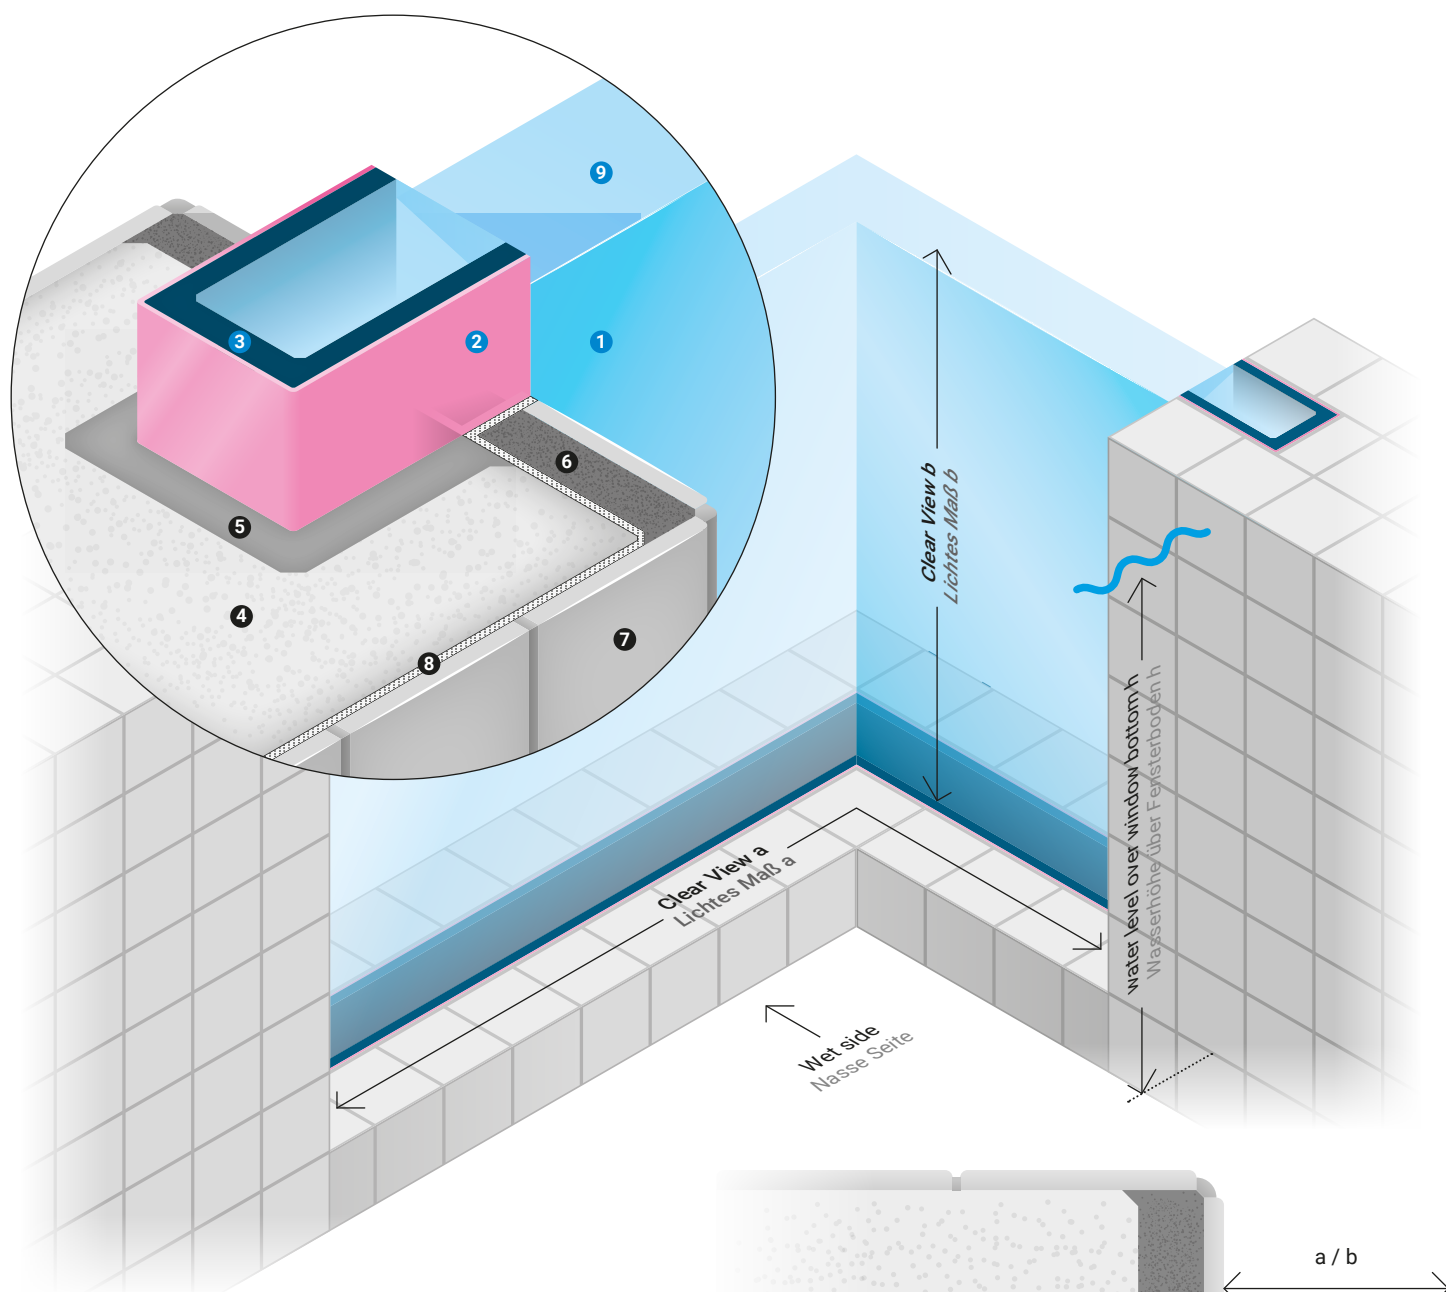

- 1 Acrylic window block
Acrylglas-Fenster
- 2 Stainless steel frame(1.4571/ 316Ti)
Edelstahlrahmen(1.4571)
- 3 Waterproofing material
Dichtstoff
- 4 Reinforced concrete
Stahlbeton
- 5 Non shrink grout
Nicht schrumpfender Mortel
- 6 Patching mortar
Reprofilierungsmortel oder PCC-Mortel
- 7 Ceramic tiles, tile adhesive
Fliesen, Fliesenkleber
- 8 Water proofing, waterproofing tape
Wasserabdichtung, Dichtband
- 9 Only for Windows with Overflow/Infinity Edge: Recess of the glazing
Nur bei Fenstern mit Überlauf: Absenkung der Scheibe

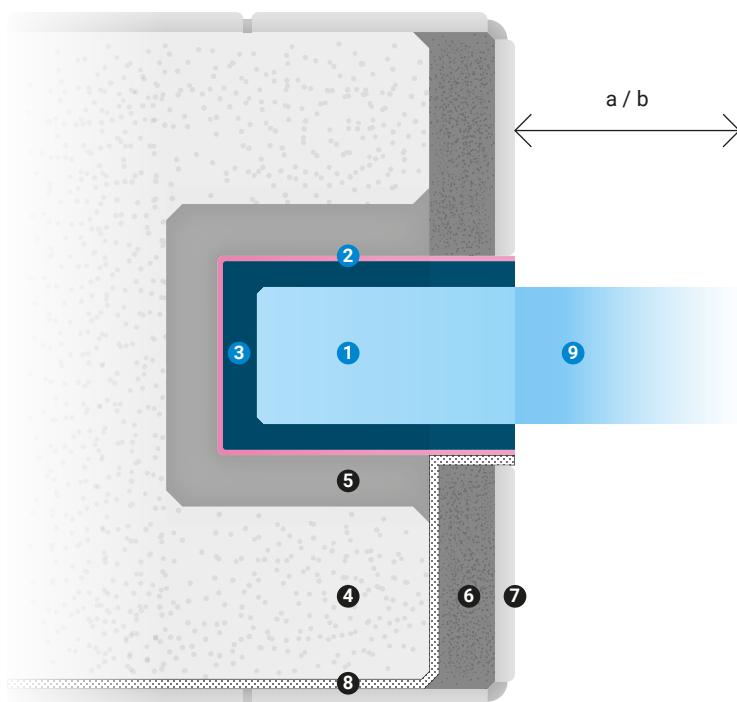

HYDROSIGHT

Hydrosight GmbH - Dechant-Sprünken Str 51A,
46446 Emmerich, Germany
Tel: +49 2822 60 250 900
Email: io@hydrosight.com

2026 Hydrosight GmbH - all rights reserved
no unauthorized reproduction or disclosure
to third parties