



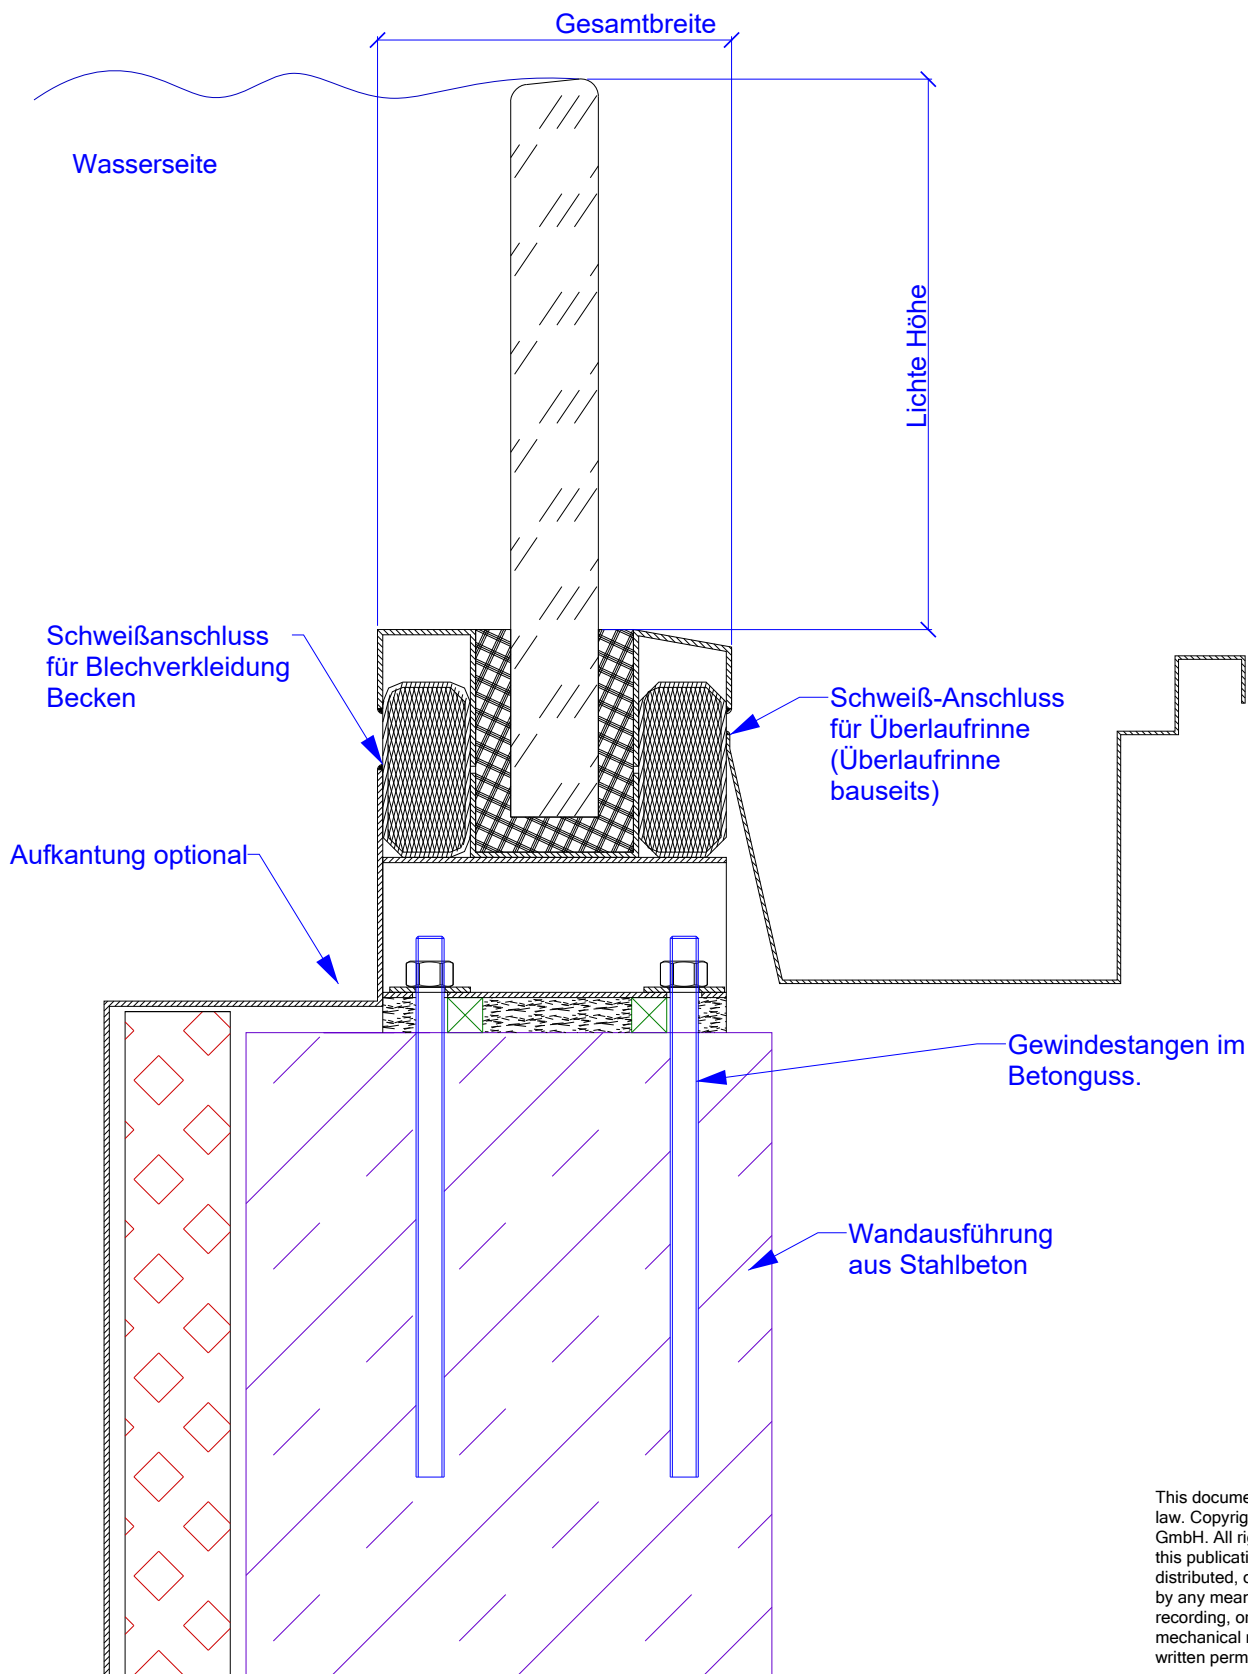

This document is protected by copyright law. Copyright © 2025 Hydrosight GmbH. All rights reserved. No part of this publication may be reproduced, distributed, or transmitted in any form or by any means, including photocopying, recording, or other electronic or mechanical methods, without the prior written permission of the publisher.

	Reinforced Concrete / Stahlbeton
	Mortar / Stopfmörtel oder Versetzmörtel
	Stainless Steel Frame(1.4571/ 316Ti) / Edelstahlrahmen(1.4571)
	Ceramic Tiles, Tile Adhesive / Fliesen, Fliesenkleber
	Water proofing, waterproofing tape / Wasserabdichtung, Dichtband
	Waterproofing Material / Dichtstoff
	Sealant (cosmetic, installed by others) - e.g. Dow Corning 791 / Silikon (nicht dichtend, bauseits) - z.B. Dow Corning 791
	Acrylic Window Block / Acrylglass-Fenster

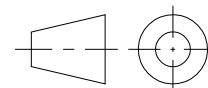

Date: _____

Name: _____

Signature: _____

HYDROSIGHT

Project: 9614
Author: MM
All dimensions in mm
Wednesday, February 26, 2025

Hydrosight GmbH
Dechant Sprünken Straße 51a
46446 Emmerich - Germany
Tel. +49 2822 60 250 900
Email: io@hydrosight.com